INSTALLATION DIAGRAM
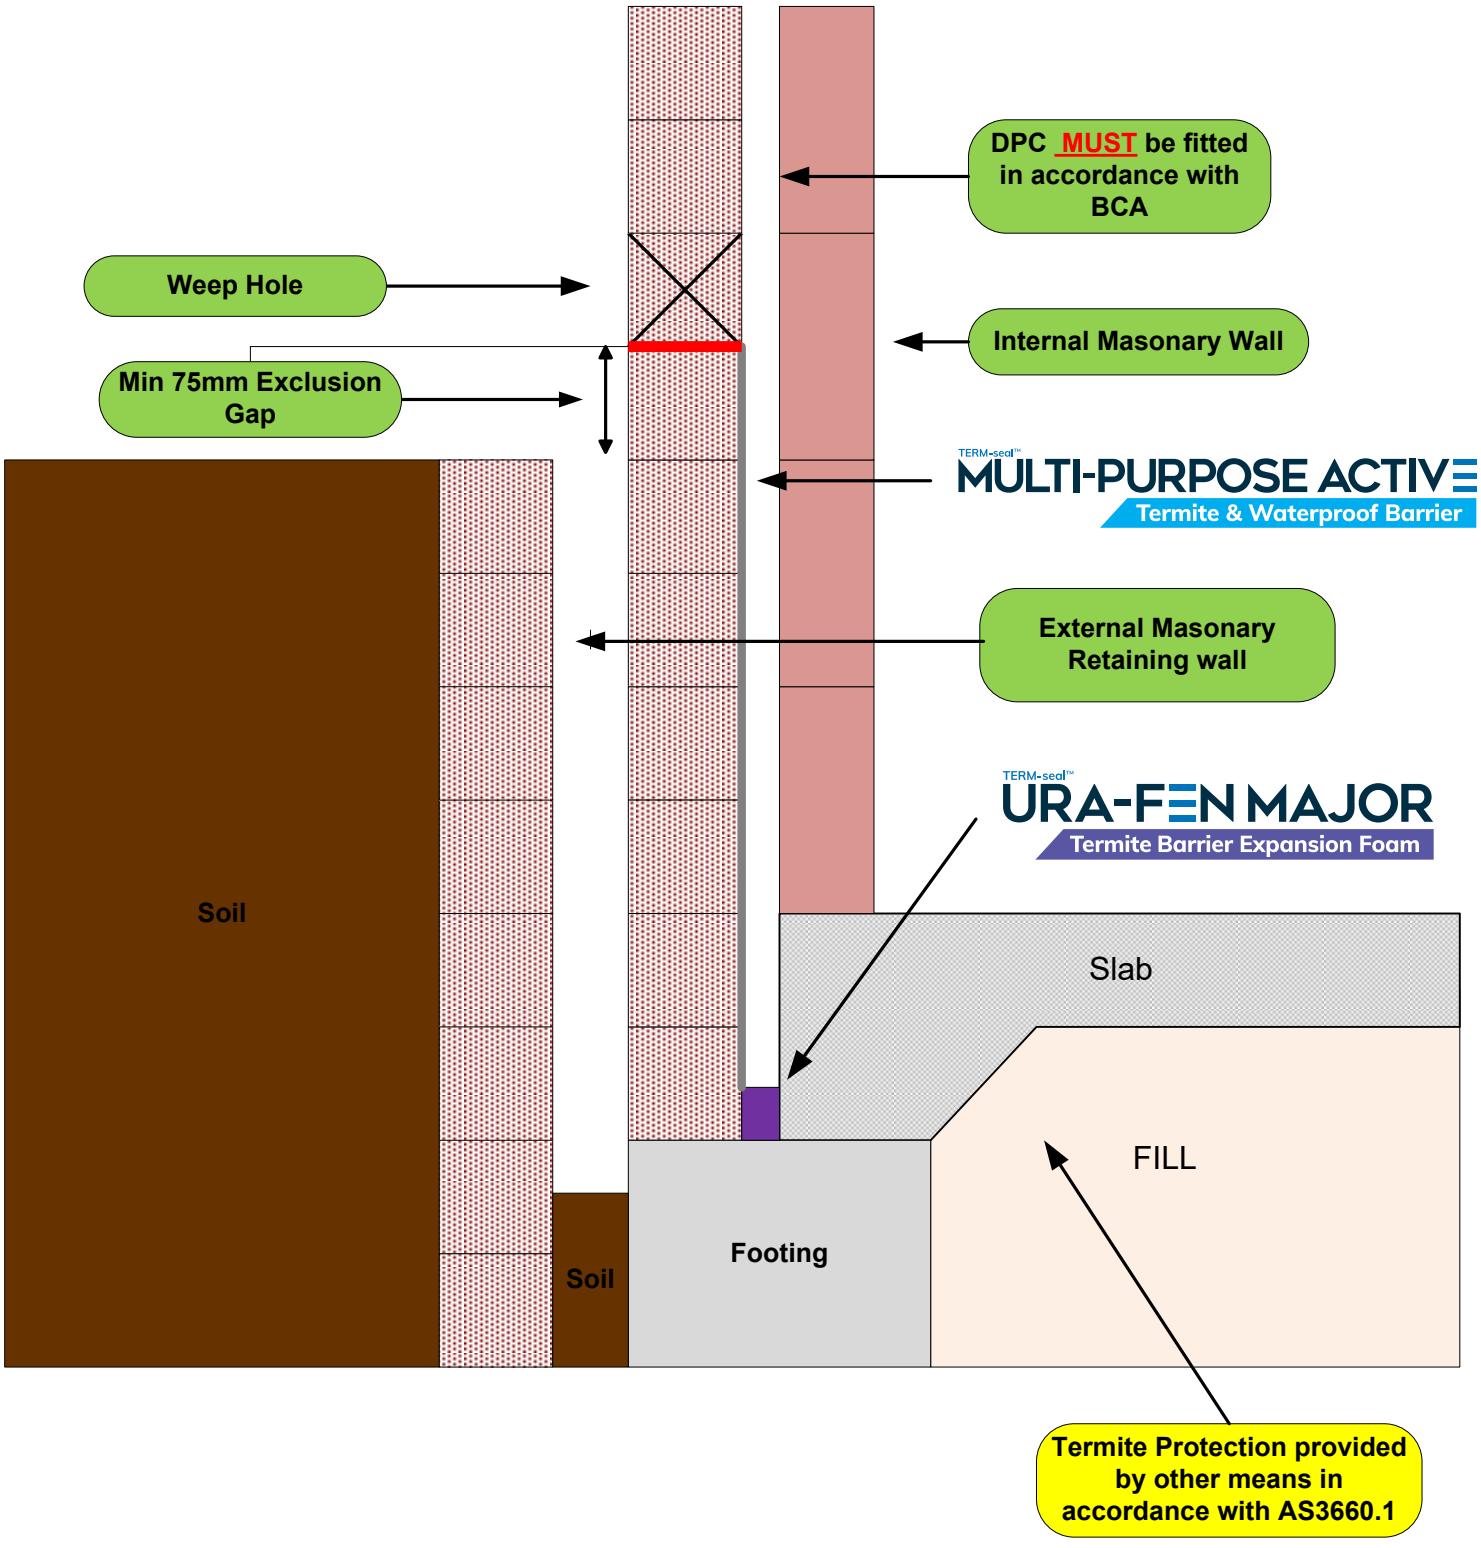
**TERM-seal cavity Perimeter System for Brick Cavity construction with adjacent retaining wall
to meet AS3660.1**