INSTALLATION DIAGRAM
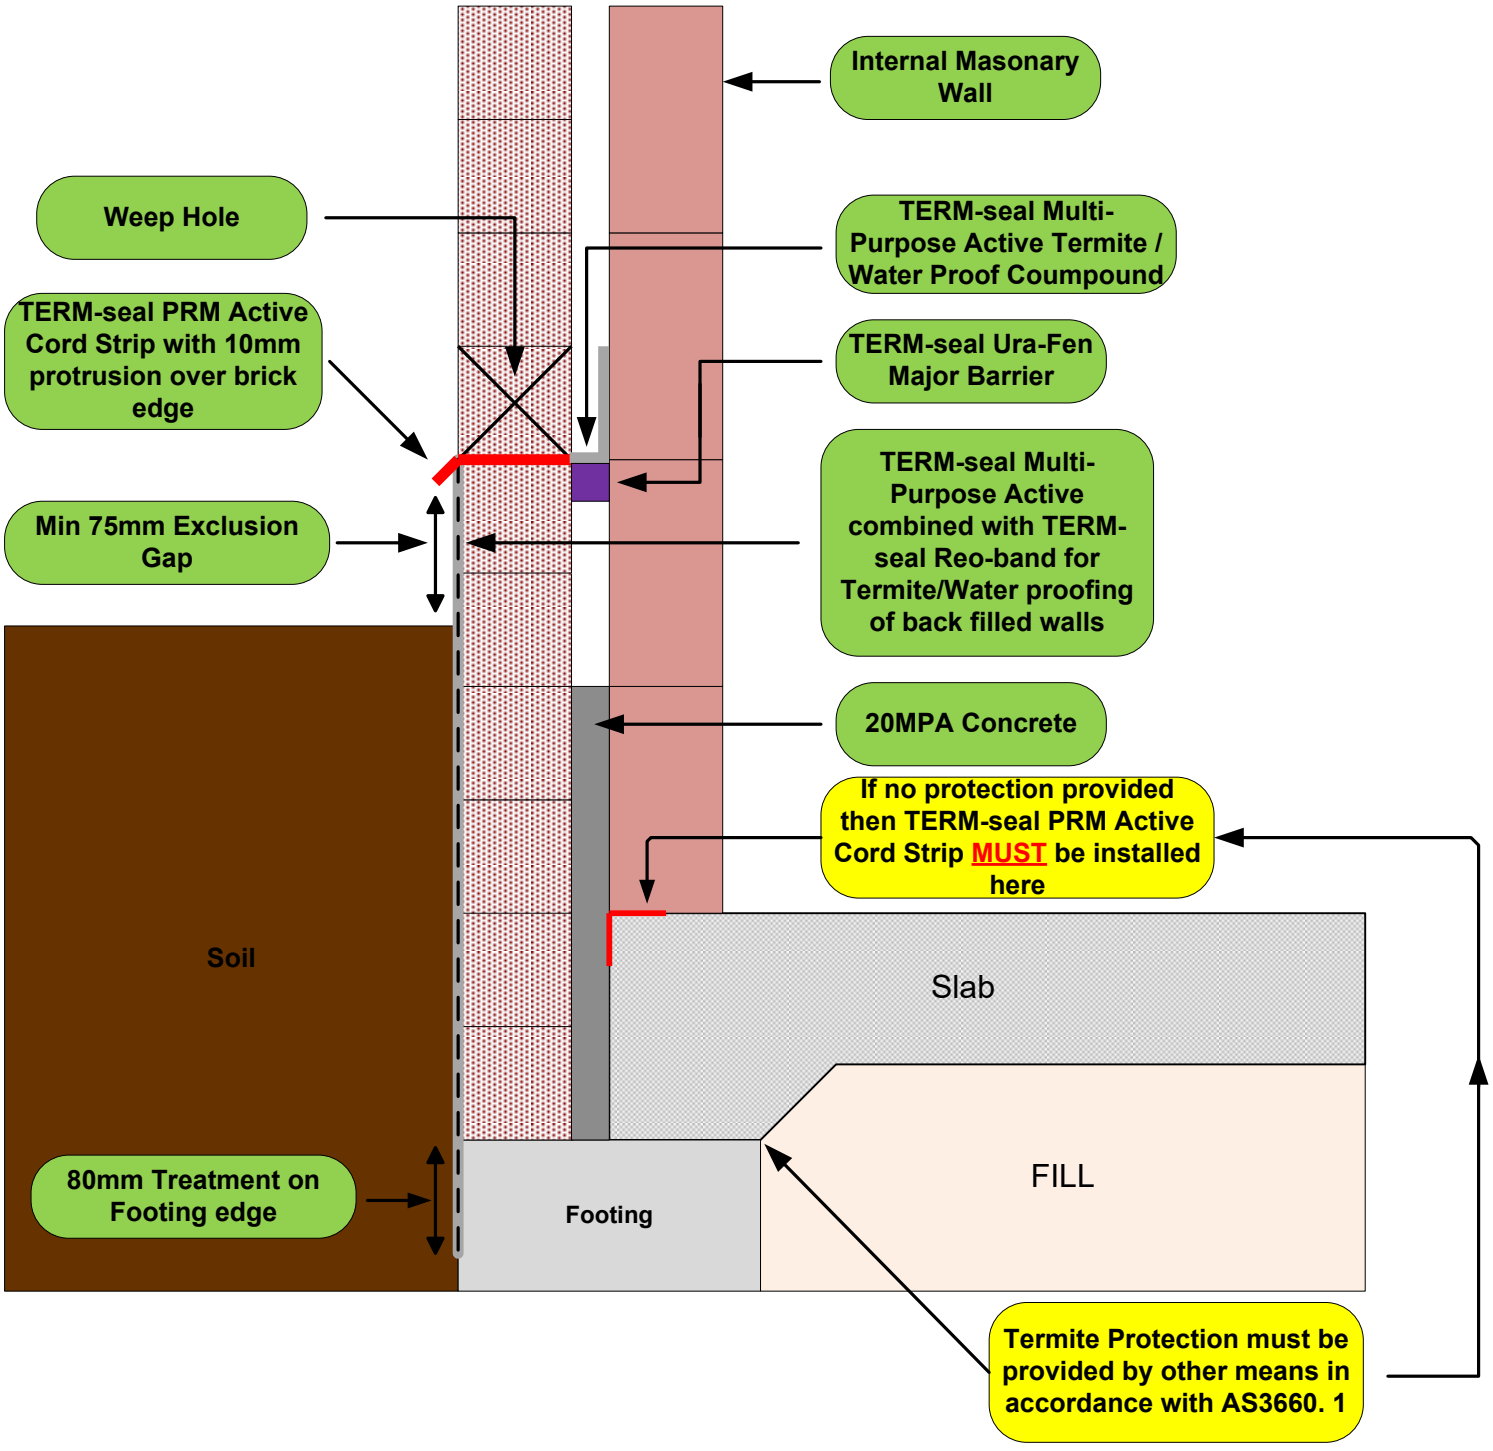
For Cavity Fill Footing to meet AS3660.1