INSTALLATION DIAGRAM

Installed on Drop Edge Beam construction to meet AS3660.1

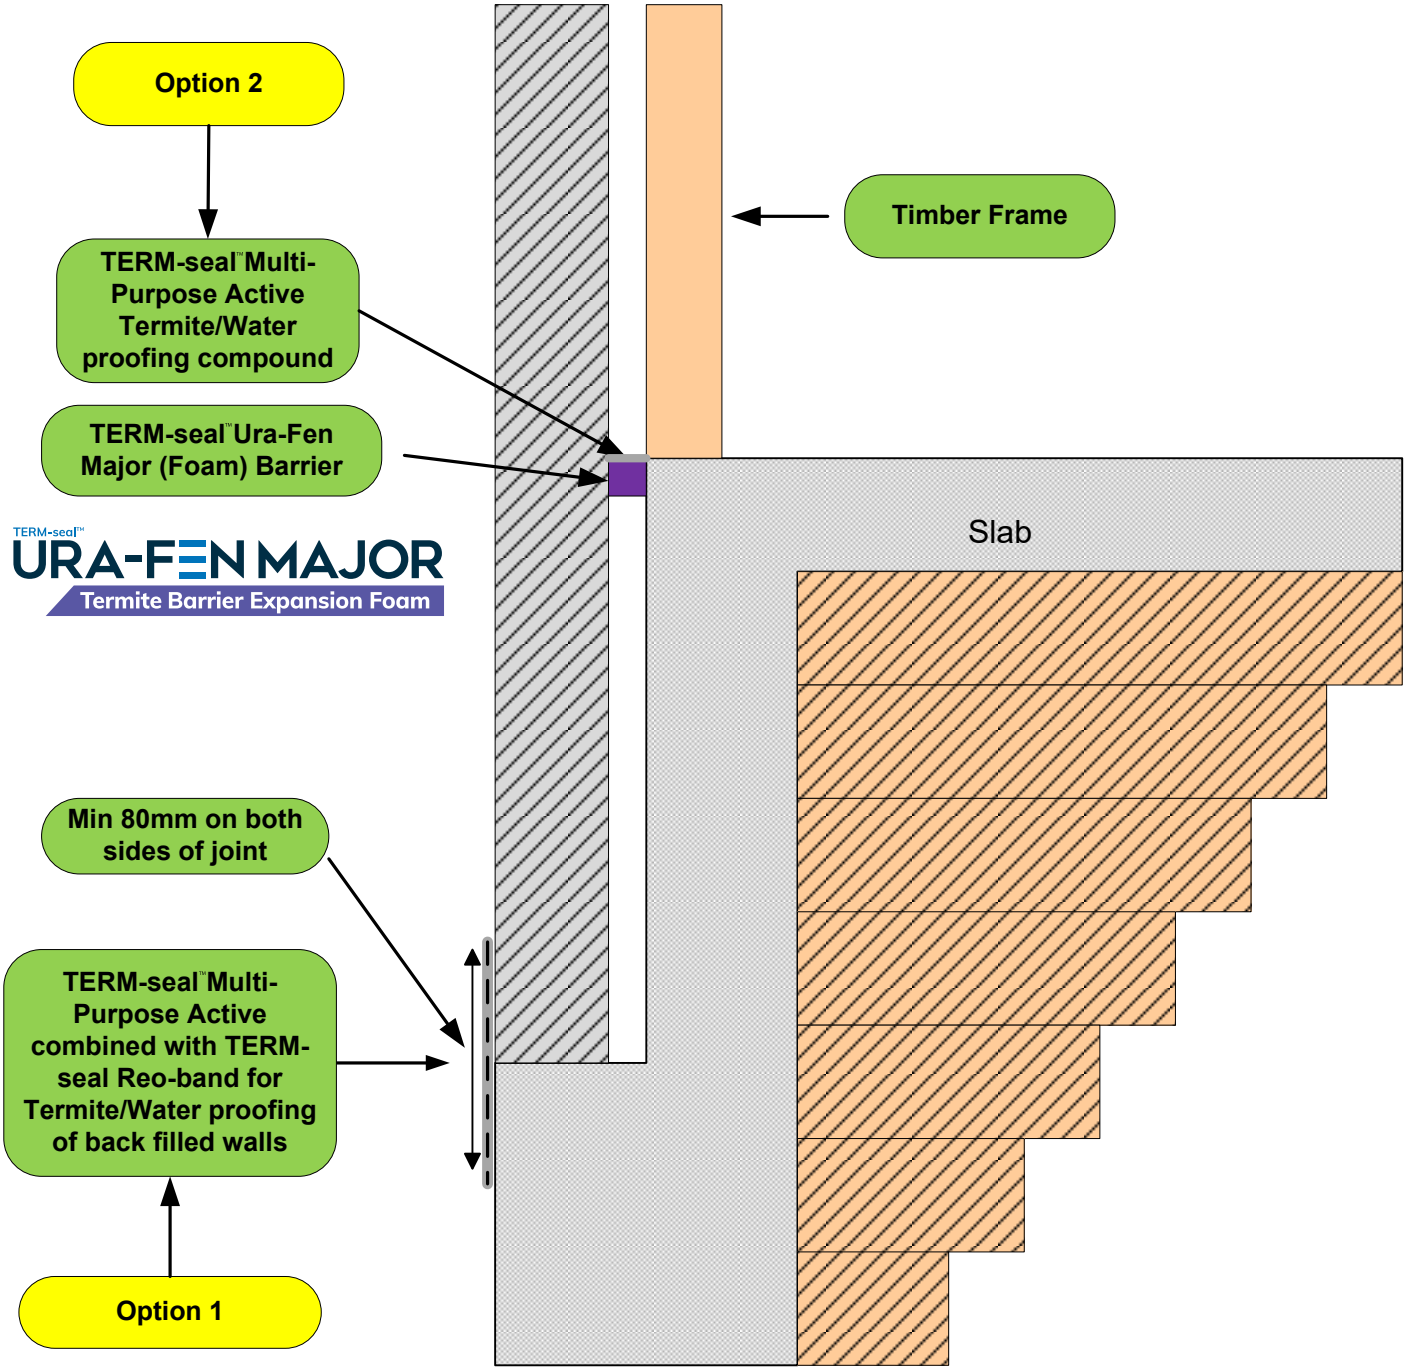

Option 3
If external wall is brick course TERM-seal Shield TWB can be side-loaded and utilised as a DPC as well